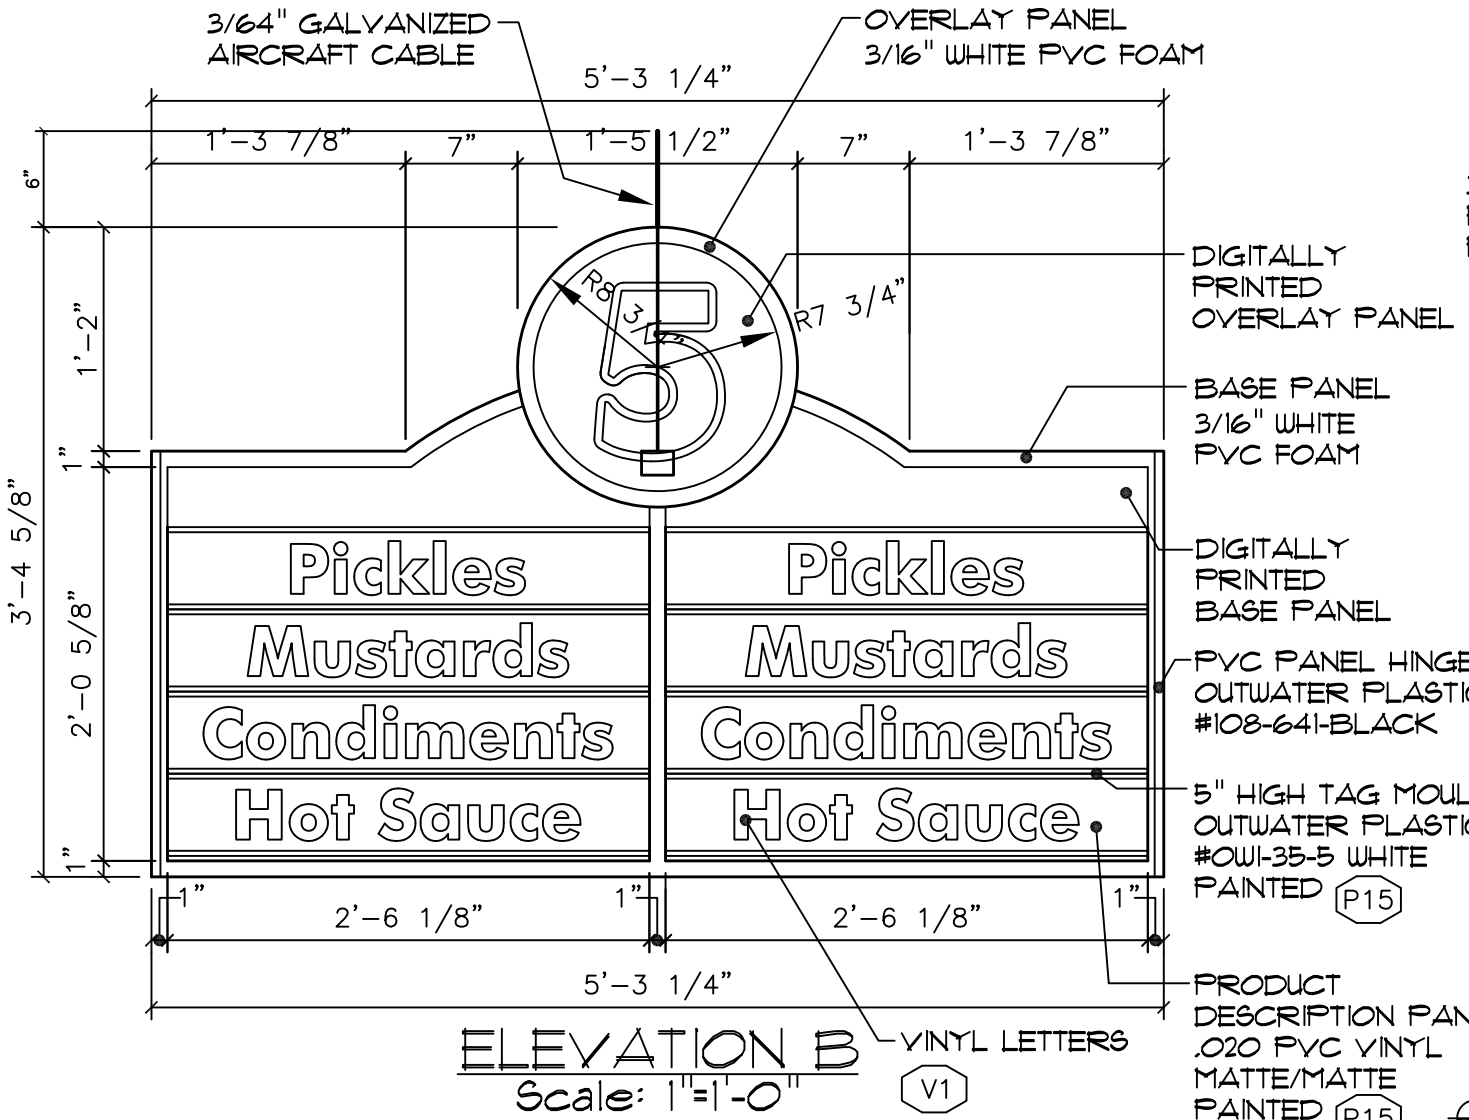

ELEVATION B
Scale: 1"=1'-0"

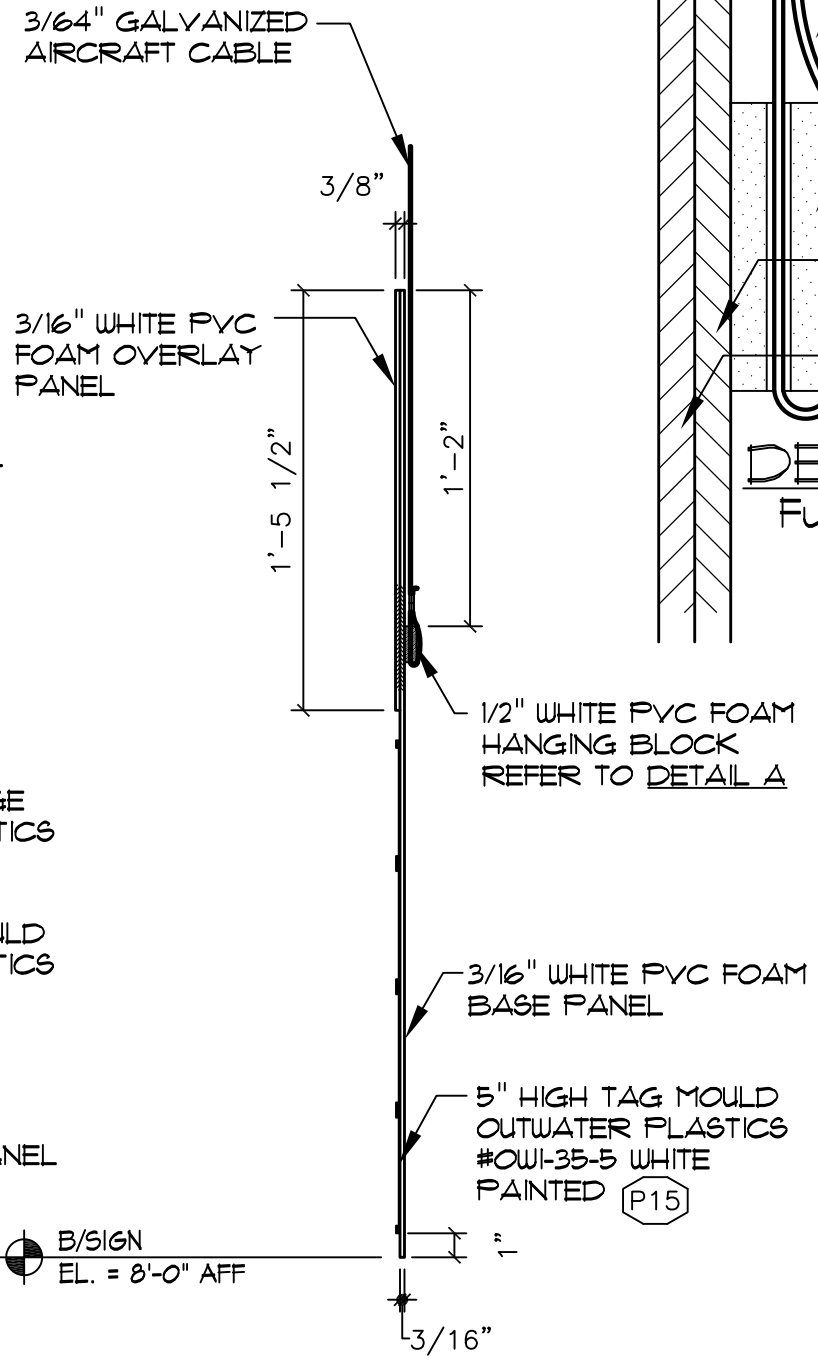

SECTION A
Scale: 1 1/2"=1'-0"

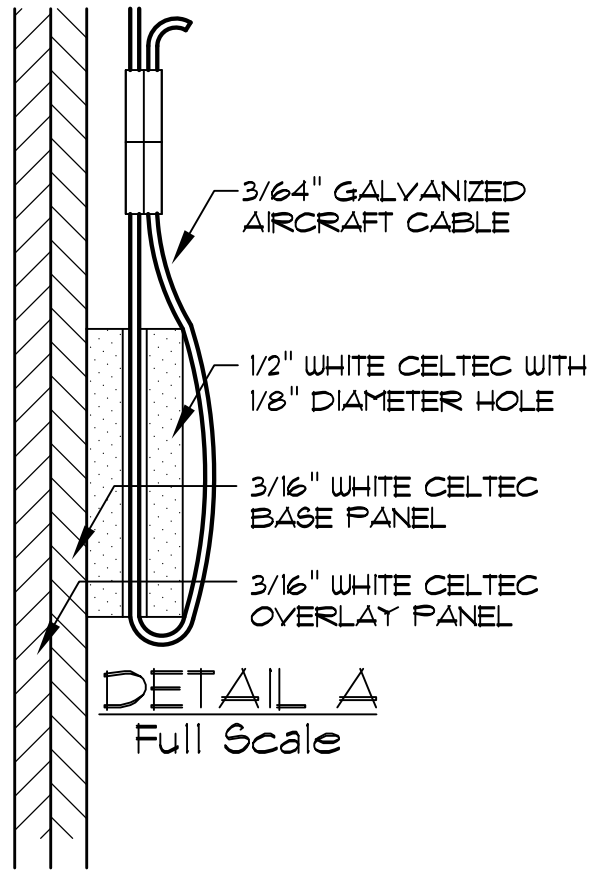

DETAIL A
Full Scale

Defense Commissary Agency
Lackland AFB, Texas
Fort Lee, Virginia

© COPYRIGHT 2009
THIS DOCUMENT IS THE PROPERTY OF THE DEFENSE COMMISSARY AGENCY AND NO PART HEREIN SHALL BE USED WITHOUT THE CONSENT OF THE DEFENSE COMMISSARY AGENCY

DATE:	SOLICITATION ISSUE: 2-25-09
DATE:	CRITERIA ISSUE: 5-28-09
DATE:	
DATE:	

DeCA Decor 2009

12' Ceiling

Aisle Directory

D-101-12