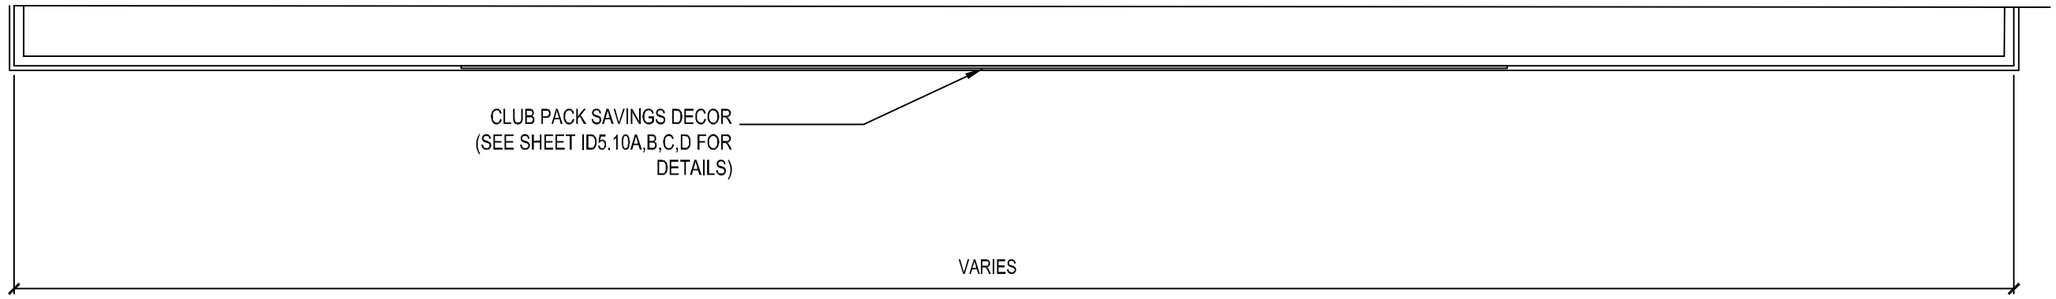

SOFFIT PLAN

3/16"=1'-0"

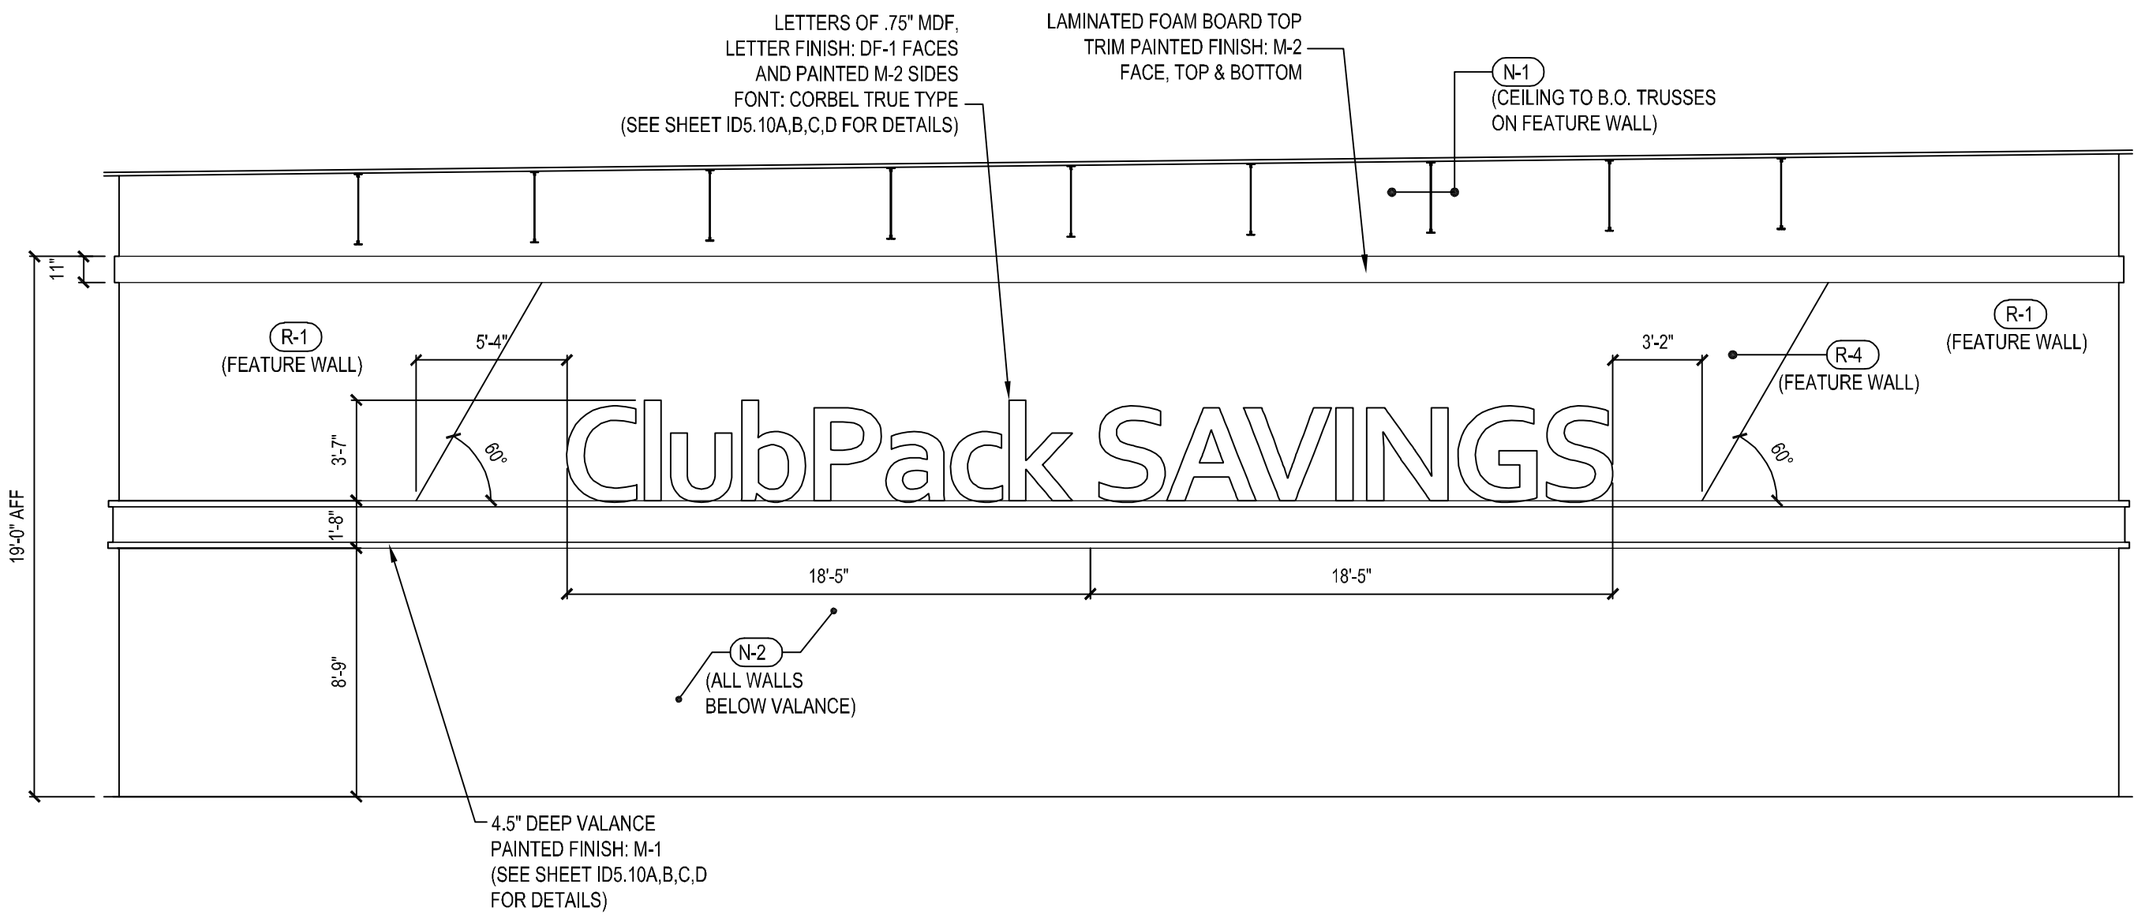

INTERIOR ELEVATION

3/16"=1'-0"

0 2' 4' 8'

SCALE: 3/16" = 1'-0"

© COPYRIGHT 2012

THIS DOCUMENT IS THE PROPERTY OF THE DEFENSE COMMISSARY AGENCY AND NO PART HEREIN SHALL BE USED WITHOUT THE CONSENT OF THE DEFENSE COMMISSARY AGENCY

Decor Element

Club Pack Savings

DeCA
Adaptive Uniform Decor Package

Defense Commissary Agency
Lackland AFB, Texas
Fort Lee, Virginia

ID3.4